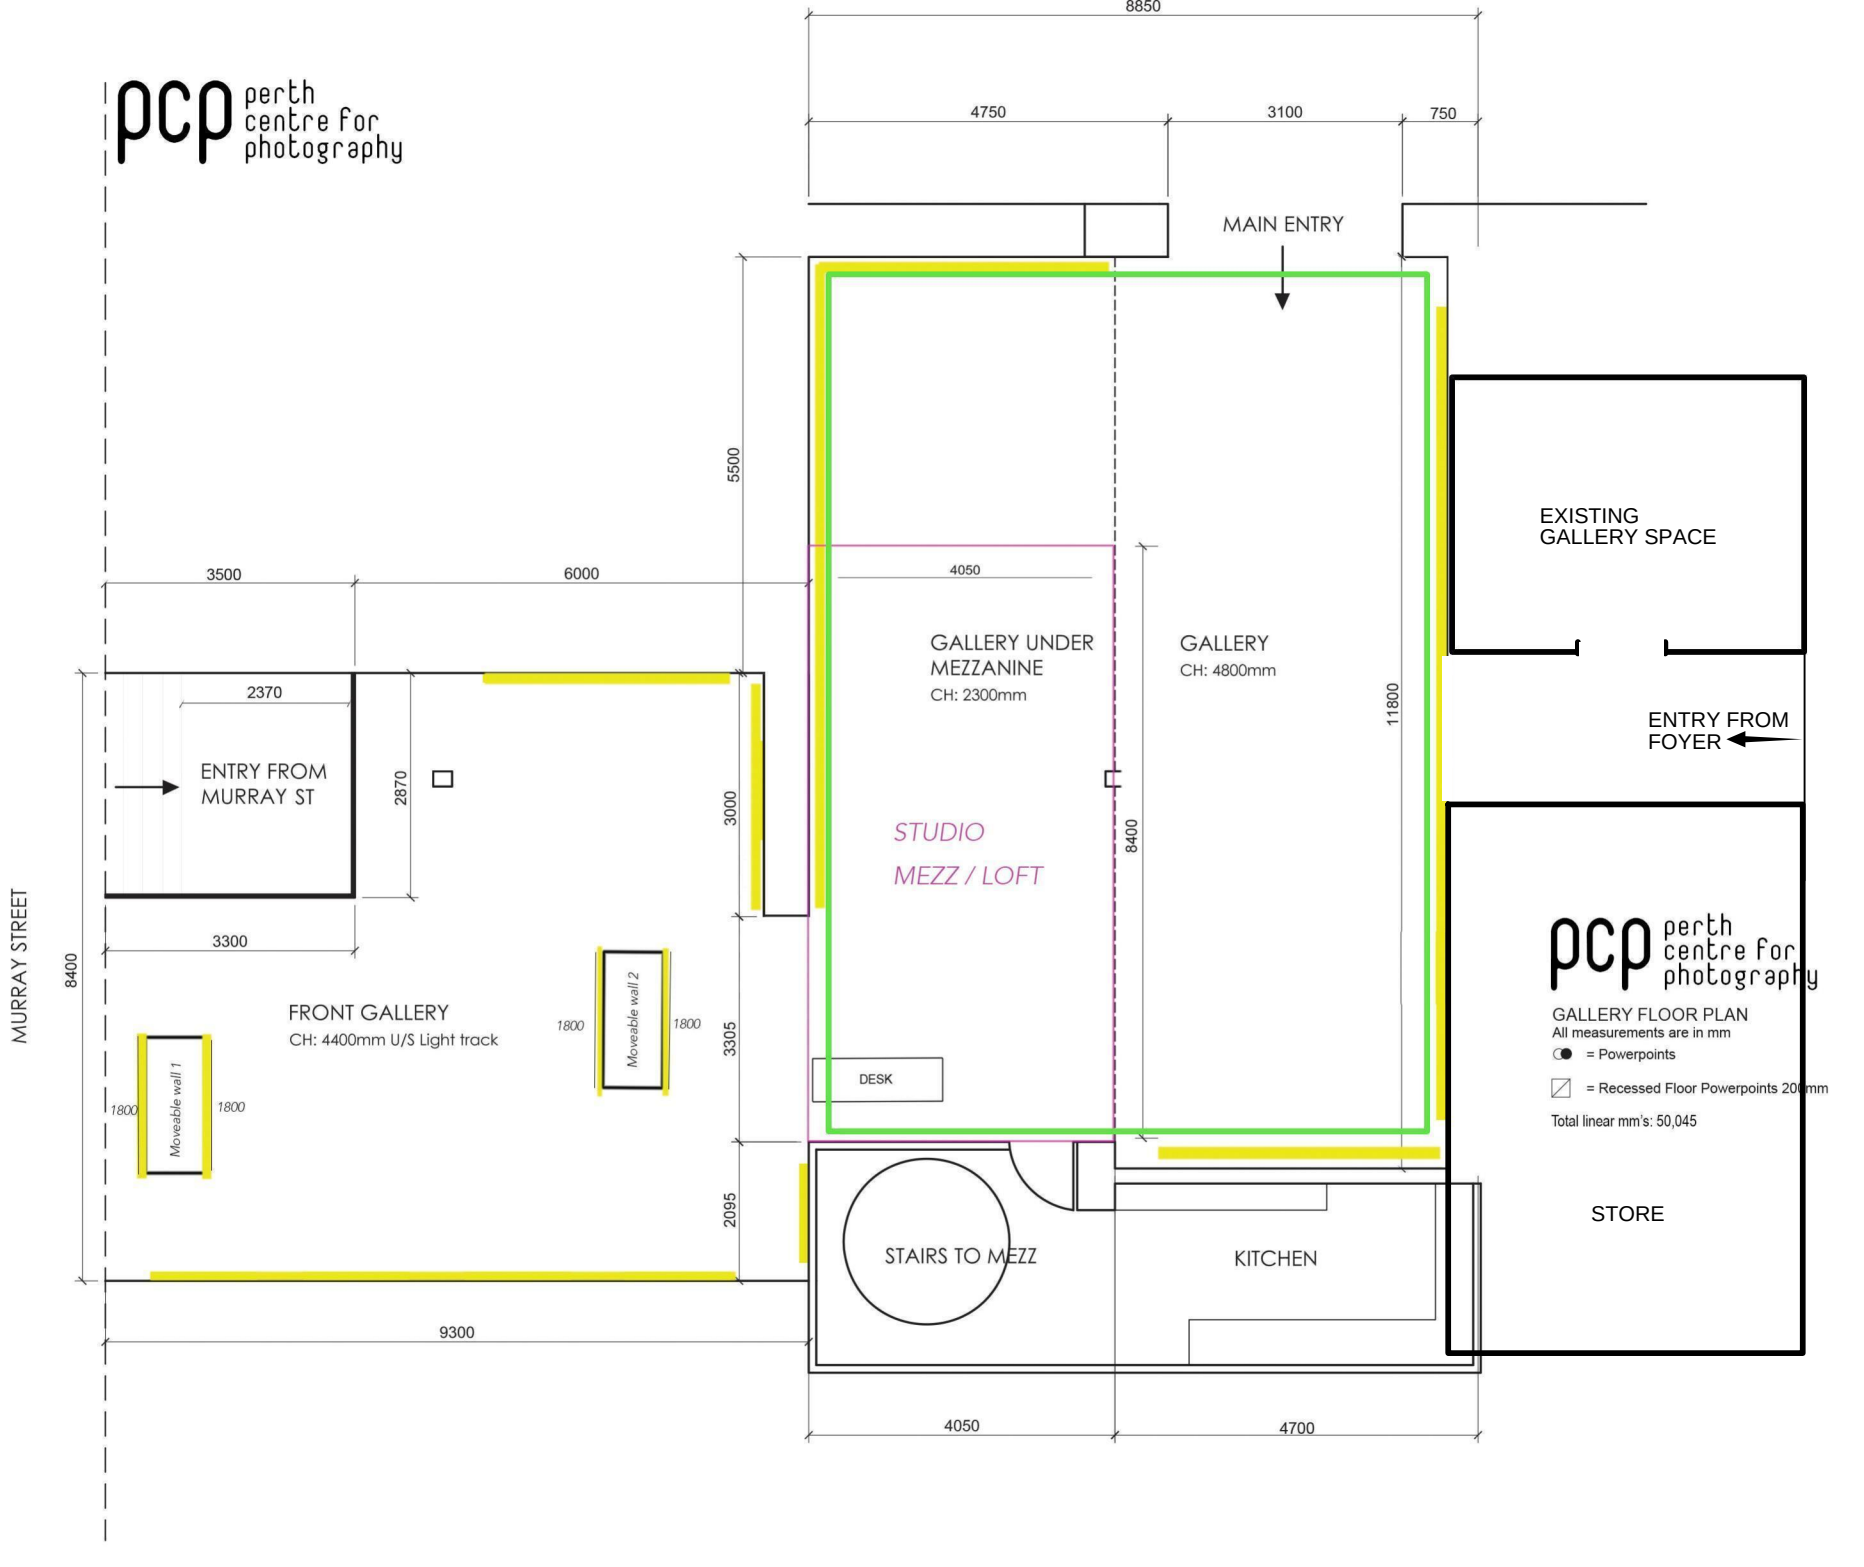
pcp perth centre for photography
8850
4750
3100
750
MAIN ENTRY
EXISTING GALLERY SPACE
ENTRY FROM FOYER
5500
3500
6000
4050
GALLERY UNDER MEZZANINE
CH: 2300mm
GALLERY
CH: 4800mm
11800
2370
ENTRY FROM MURRAY ST
2870
3000
STUDIO
MEZZ / LOFT
8400
3300
8400
MURRAY STREET
FRONT GALLERY
CH: 4400mm U/S Light track
1800
Moveable wall 2
1800
3305
DESK
1800
Moveable wall 1
1800
2095
STAIRS TO MEZZ
KITCHEN
STORE
9300
4050
4700
pcp perth centre for photography
GALLERY FLOOR PLAN
All measurements are in mm
= Powerpoints
= Recessed Floor Powerpoints 200mm
Total linear mm's: 50,045